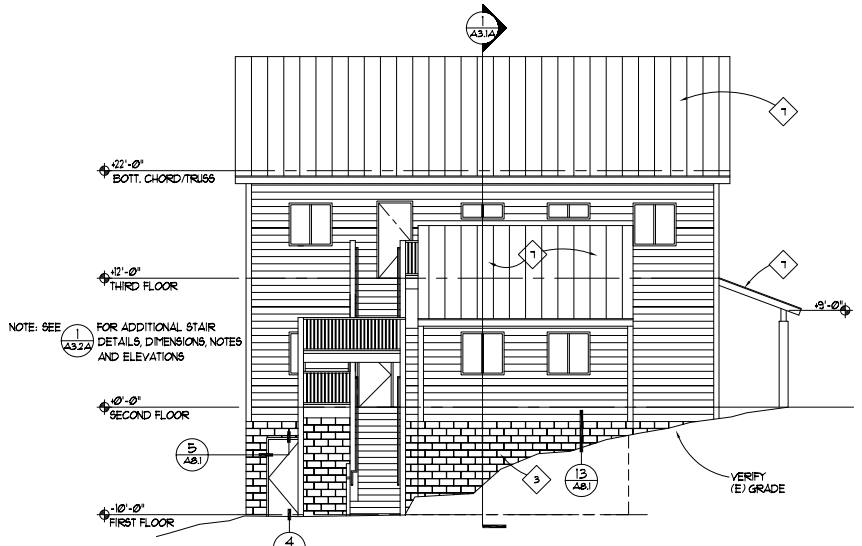

NORTH ELEVATION

SCALE: 1/8"=1'-0"

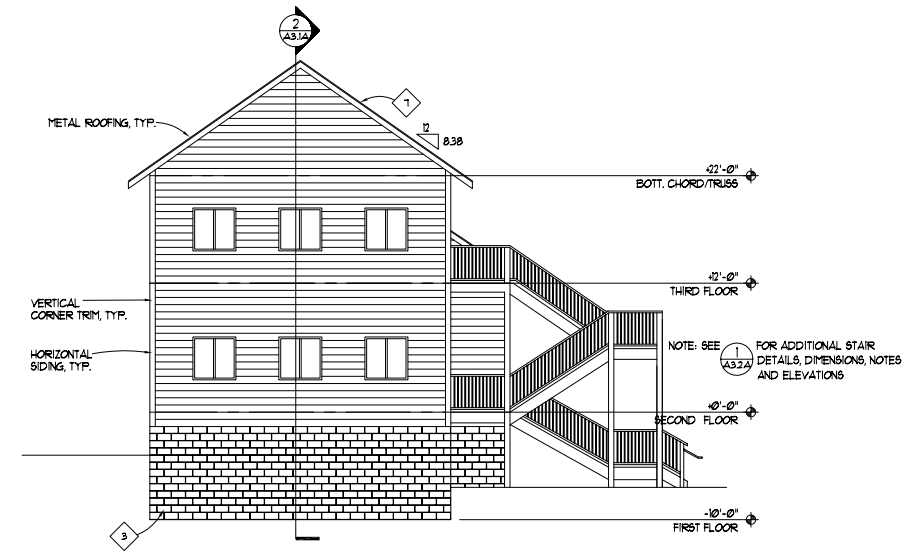

EAST ELEVATION

SCALE: 1/8"=1'-0"

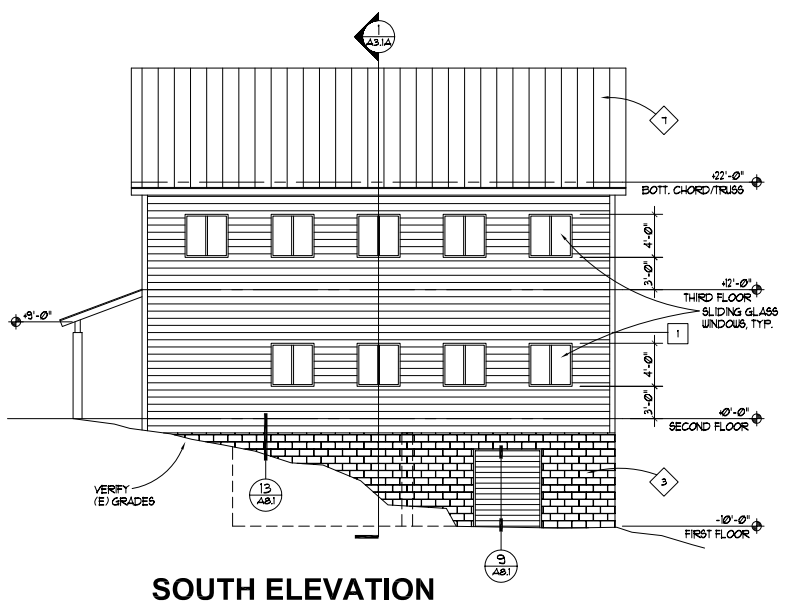

SOUTH ELEVATION

SCALE: 1/8"=1'-0"

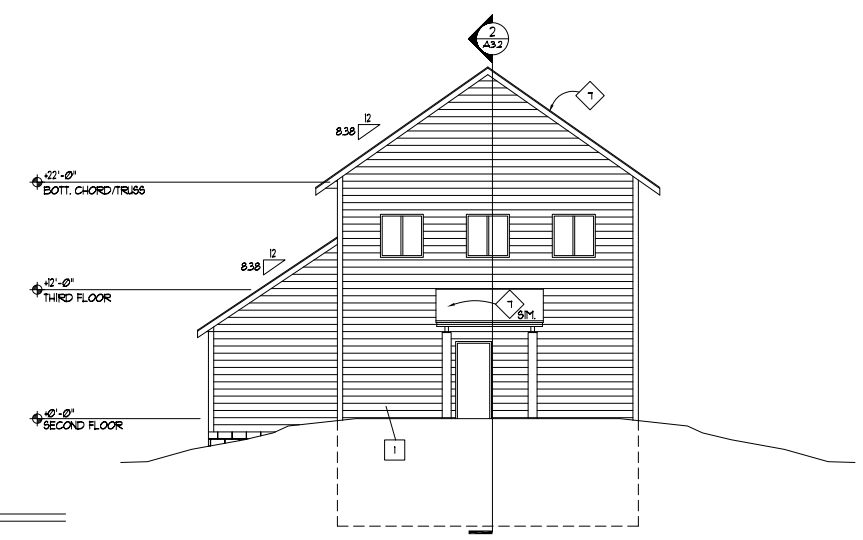

WEST ELEVATION

SCALE: 1/8"=1'-0"

WALL TYPES

1. 6" METAL STUDS @ 24" O.C. w/ 3/8" S/P. & HORIZONTAL SIDING EXTERIOR, BATT INSULATION, 5/8" GYP. BD. TYPE 'X' INTERIOR (SEE STRUCT. DRWG'S.)
2. 3 5/8" METAL STUDS @ 24" O.C. w/ 5/8" GYP. BD. TYPE 'X' (WATER RESISTANT @ WET AREAS) EACH SIDE, FULL HEIGHT. (NOTE: USE 20 GAUGE METAL STUDS @ 2A) SEE 7 A9.1

SHEET NOTES

1. 5" CONC. SLAB OV/ W.P. MEMBRANE, 2" SAND, 4" GRAVEL BASE, TYPICAL SEE STRUCT. DRWG'S.
2. CONT. FOOTINGS, FOUNDATIONS, TYPICAL SEE STRUCT. DRWG'S.
3. 8x8x16 CONCRETE BLOCK WALL @ BASEMENT TO FIRST FLOOR FRAMING, TYPICAL.
4. 1 1/8" S/P. OVER 14" TJI @ 16" O.C. & 5/8" GYP. BD. TYPE 'X', BELOW TJI. FILL CAVITY w/ BATT INSULATION.
5. 1 1/8" S/P. OVER 18" TJI @ 16" O.C. & 5/8" GYP. BD., TYPE 'X', BELOW TJI, TYPICAL FILL CAVITY w/ BATT INSULATION.
6. ONE HOUR RATED SUSPENDED T-BAR CEILING SYSTEM, TYPICAL.
7. METAL ROOFING OV/ S/P. & STEEL MANUFACTURED TRUSSES @ 16" O.C., TYPICAL. SEE STRUCT. DRWG'S.
8. CONT. 4" PERFORATED DRAIN PIPE ON TOP OF NEW CONT. FOOTING DAYLIGHT TO GRADE, AS REQUIRED, FIELD VERIFY.

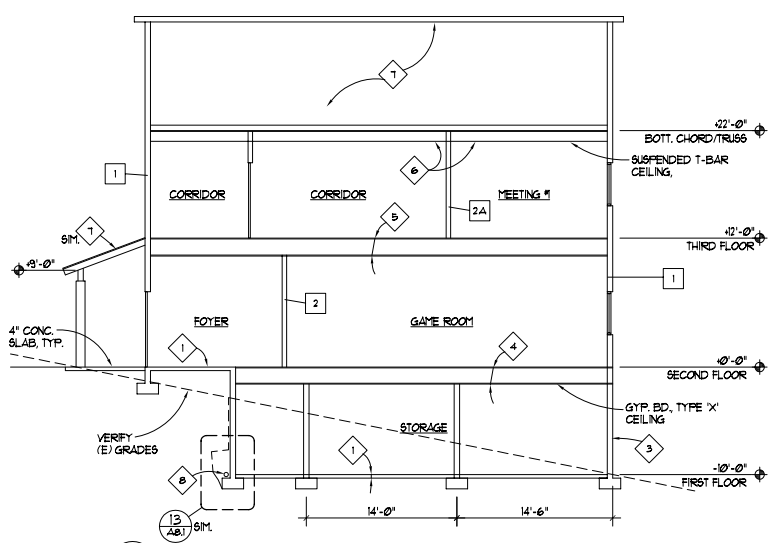

2 A3.1A **BUILDING SECTION**

SCALE: 1/8"=1'-0"

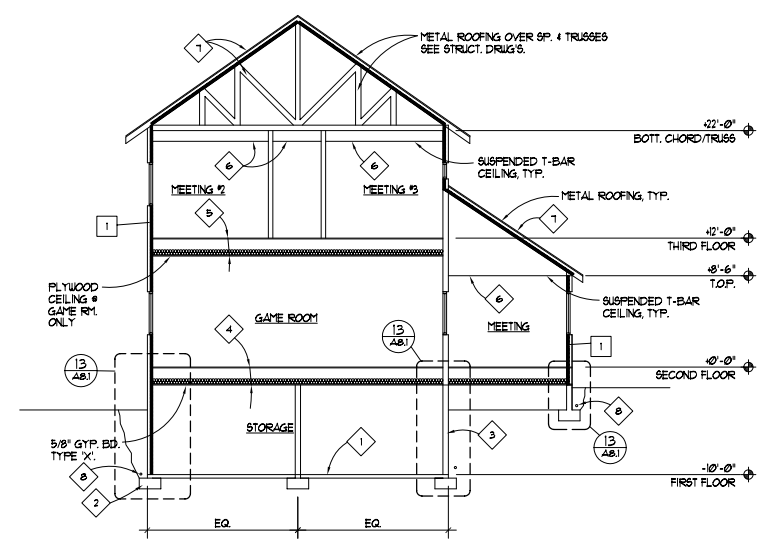

1 A3.1A **BUILDING SECTION**

SCALE: 1/8"=1'-0"

HOSHIDA & REYES
ARCHITECTURE • PLANNING • INTERIORS
2420 K STREET SUITE 230
SACRAMENTO, CALIFORNIA 95816
(916)444-1480 FAX(916)444-1482

SIGNATURE

CONSULTANT

REVISIONS

1 8/16/06 PLAN CHECK COMMENTS

PROJECT TITLE

Pendola Center — Summer Camp Retreat Facility and Outdoor School

DINING, KITCHEN AND BARN BUILDINGS

17886 MILL ROAD
CAMPTONVILLE, YUBA COUNTY, CA.

SHEET TITLE

EXTERIOR ELEVATION AND SECTIONS

DATE: 24 APRIL 06
DRAWN BY: RVC
JOB NO. .

SHEET NO.

A3.1A

OF